Home Bldg Services (Russell)

LEGEND

P.O.B. = POINT OF BEGINNING
● = IRON PIN FOUND (I.P.F.)
○ = IRON PIN SET (I.P.S.)
℄ = PROPERTY LINE
℄ = CENTER LINE
R/W = RIGHT OF WAY
—x— = FENCE
—o— = UTILITY POLE
—/— = POWER LINE
—/—T— = POWER & TELEPHONE LINE

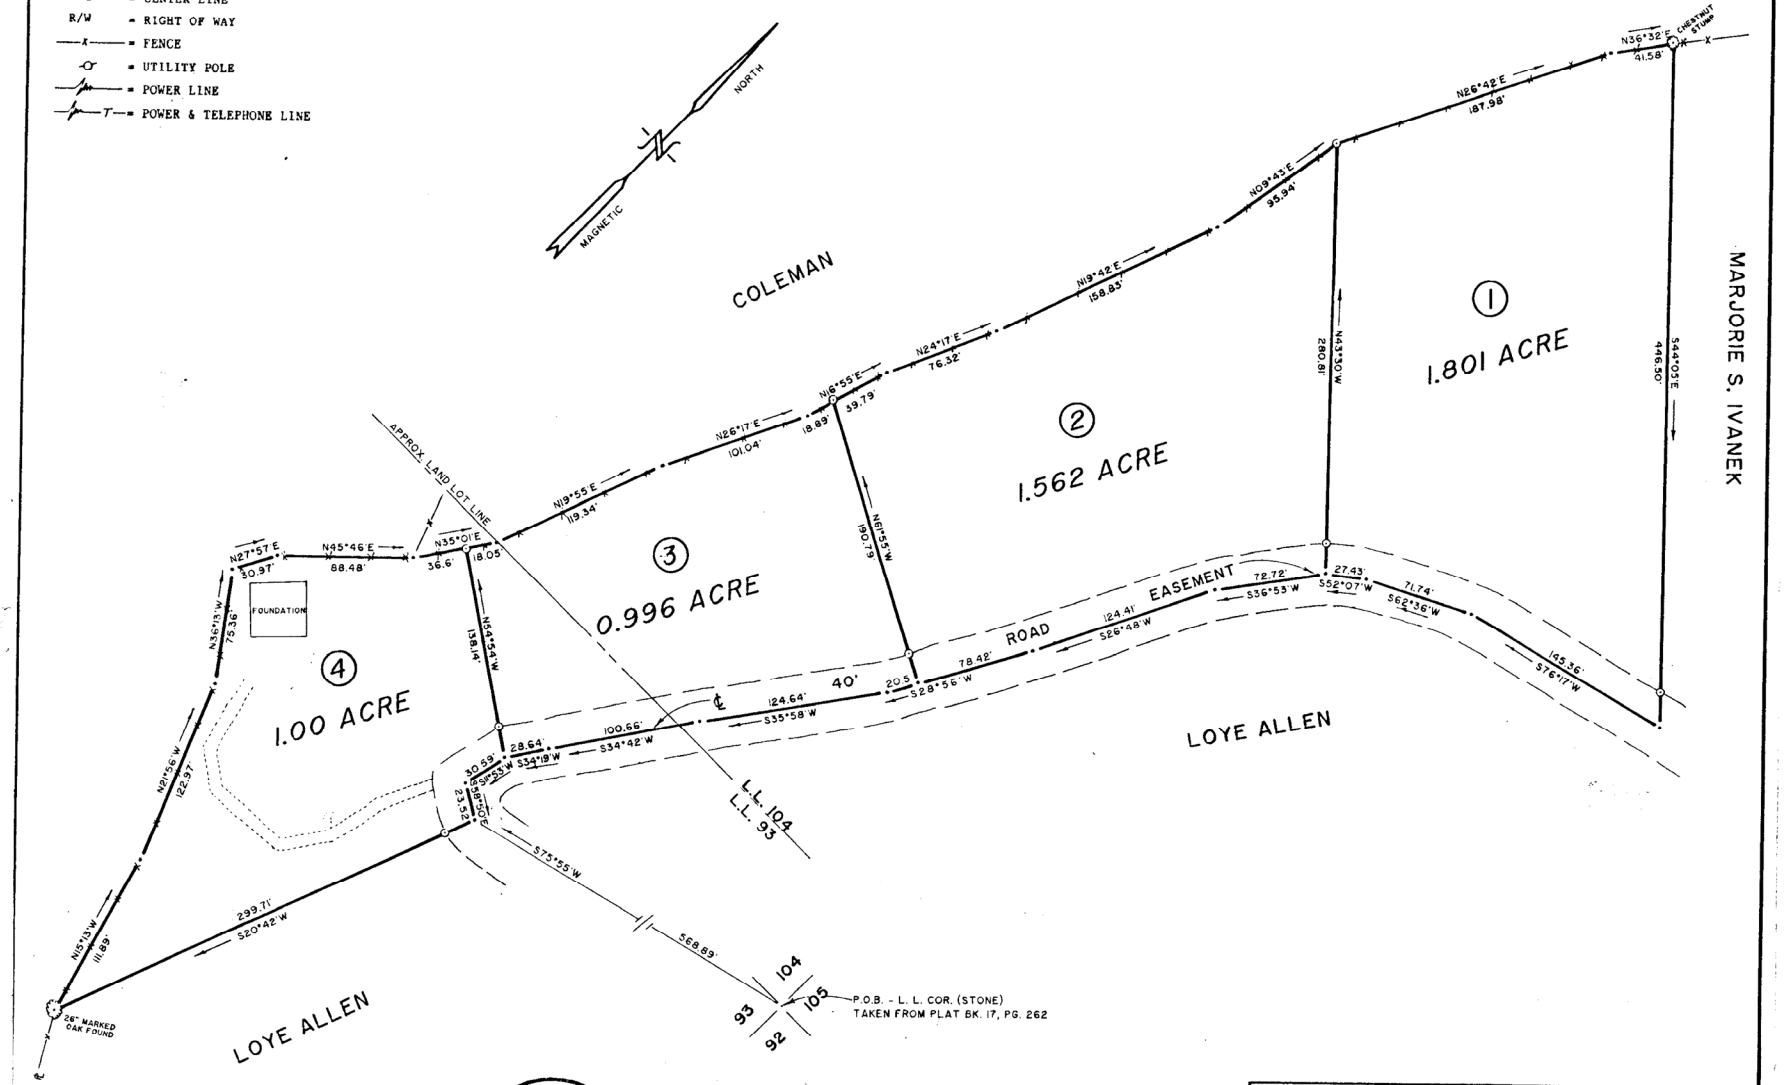

THE FIELD DATA UPON WHICH THIS PLAT IS BASED HAS A CLOSURE PRECISION OF ONE FOOT IN 8,245 FEET AND WAS NOT ADJUSTED.

ANGULAR & LINEAR MEASUREMENTS MADE WITH TOPCON GTS-2B.

GEORGIA REGISTERED PROFESSIONAL No. 2042 LAND SURVEYOR WILLIAM F. ROLADER

IN MY OPINION, THIS PLAT IS A CORRECT REPRESENTATION OF THE LAND PLATTED AN HAS BEEN PREPARED IN CONFORMITY WITH THE MINIMUM STANDARDS AND REQUIREMENT OF LAW.

William F. Rolader

WILLIAM F. ROLADER, R.L.S. #2042

SURVEY FOR

HOME BUILDING SERVICES

SCALE: 1" = 60'	5.359 ACRES	DRAWN BY L.B.D.
DATE: FEB. 10, 1988		CC J.C.C.

LOCATED IN LAND LOTS 93 & 104, 2nd LAND DISTRICT
RABUN COUNTY, GEORGIA

APPALACHIAN SURVEYING COMPANY, INC.
P. O. BOX 56
DILLARD, GEORGIA 30537 (404) 746-2625

DRAWING NUMBER 88-027

Recorded this the 26th Day of August, 1988.
Joe Jarrard, Clerk, S.C.