#31 Att. Cab. C Slide 107-H 3/28/08 @ 2:15 pm

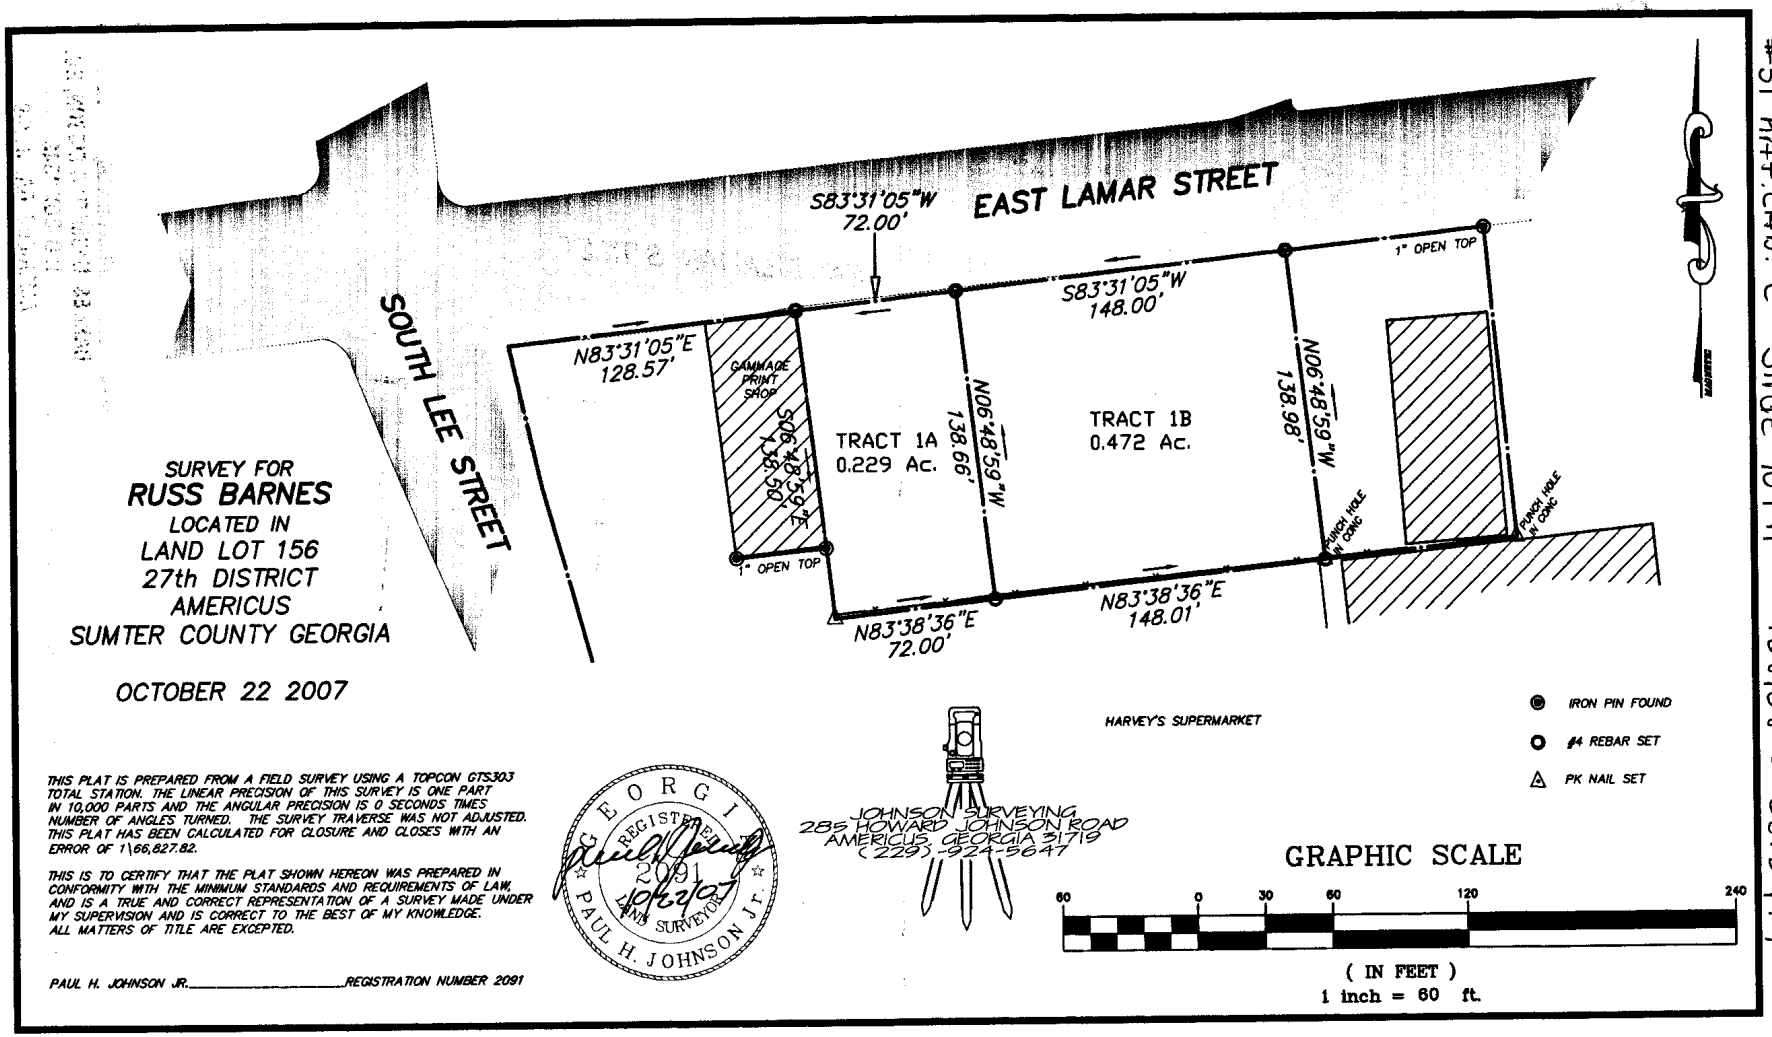

SURVEY FOR
RUSS BARNES
LOCATED IN
LAND LOT 156
27th DISTRICT
AMERICUS
SUMTER COUNTY GEORGIA

OCTOBER 22 2007

THIS PLAT IS PREPARED FROM A FIELD SURVEY USING A TOPCON GTS303 TOTAL STATION. THE LINEAR PRECISION OF THIS SURVEY IS ONE PART IN 10,000 PARTS AND THE ANGULAR PRECISION IS 0 SECONDS TIMES NUMBER OF ANGLES TURNED. THE SURVEY TRAVERSE WAS NOT ADJUSTED. THIS PLAT HAS BEEN CALCULATED FOR CLOSURE AND CLOSES WITH AN ERROR OF 1\66,827.82.

THIS IS TO CERTIFY THAT THE PLAT SHOWN HEREON WAS PREPARED IN CONFORMITY WITH THE MINIMUM STANDARDS AND REQUIREMENTS OF LAW, AND IS A TRUE AND CORRECT REPRESENTATION OF A SURVEY MADE UNDER MY SUPERVISION AND IS CORRECT TO THE BEST OF MY KNOWLEDGE. ALL MATTERS OF TITLE ARE EXCEPTED.

PAUL H. JOHNSON JR._____REGISTRATION NUMBER 2091

GEORGIA REGISTERED 2091 LAND SURVEYOR PAUL H. JOHNSON JR.
10/22/07

JOHNSON SURVEYING
285 HOWARD JOHNSON ROAD
AMERICUS, GEORGIA 31719
(229)-924-5647